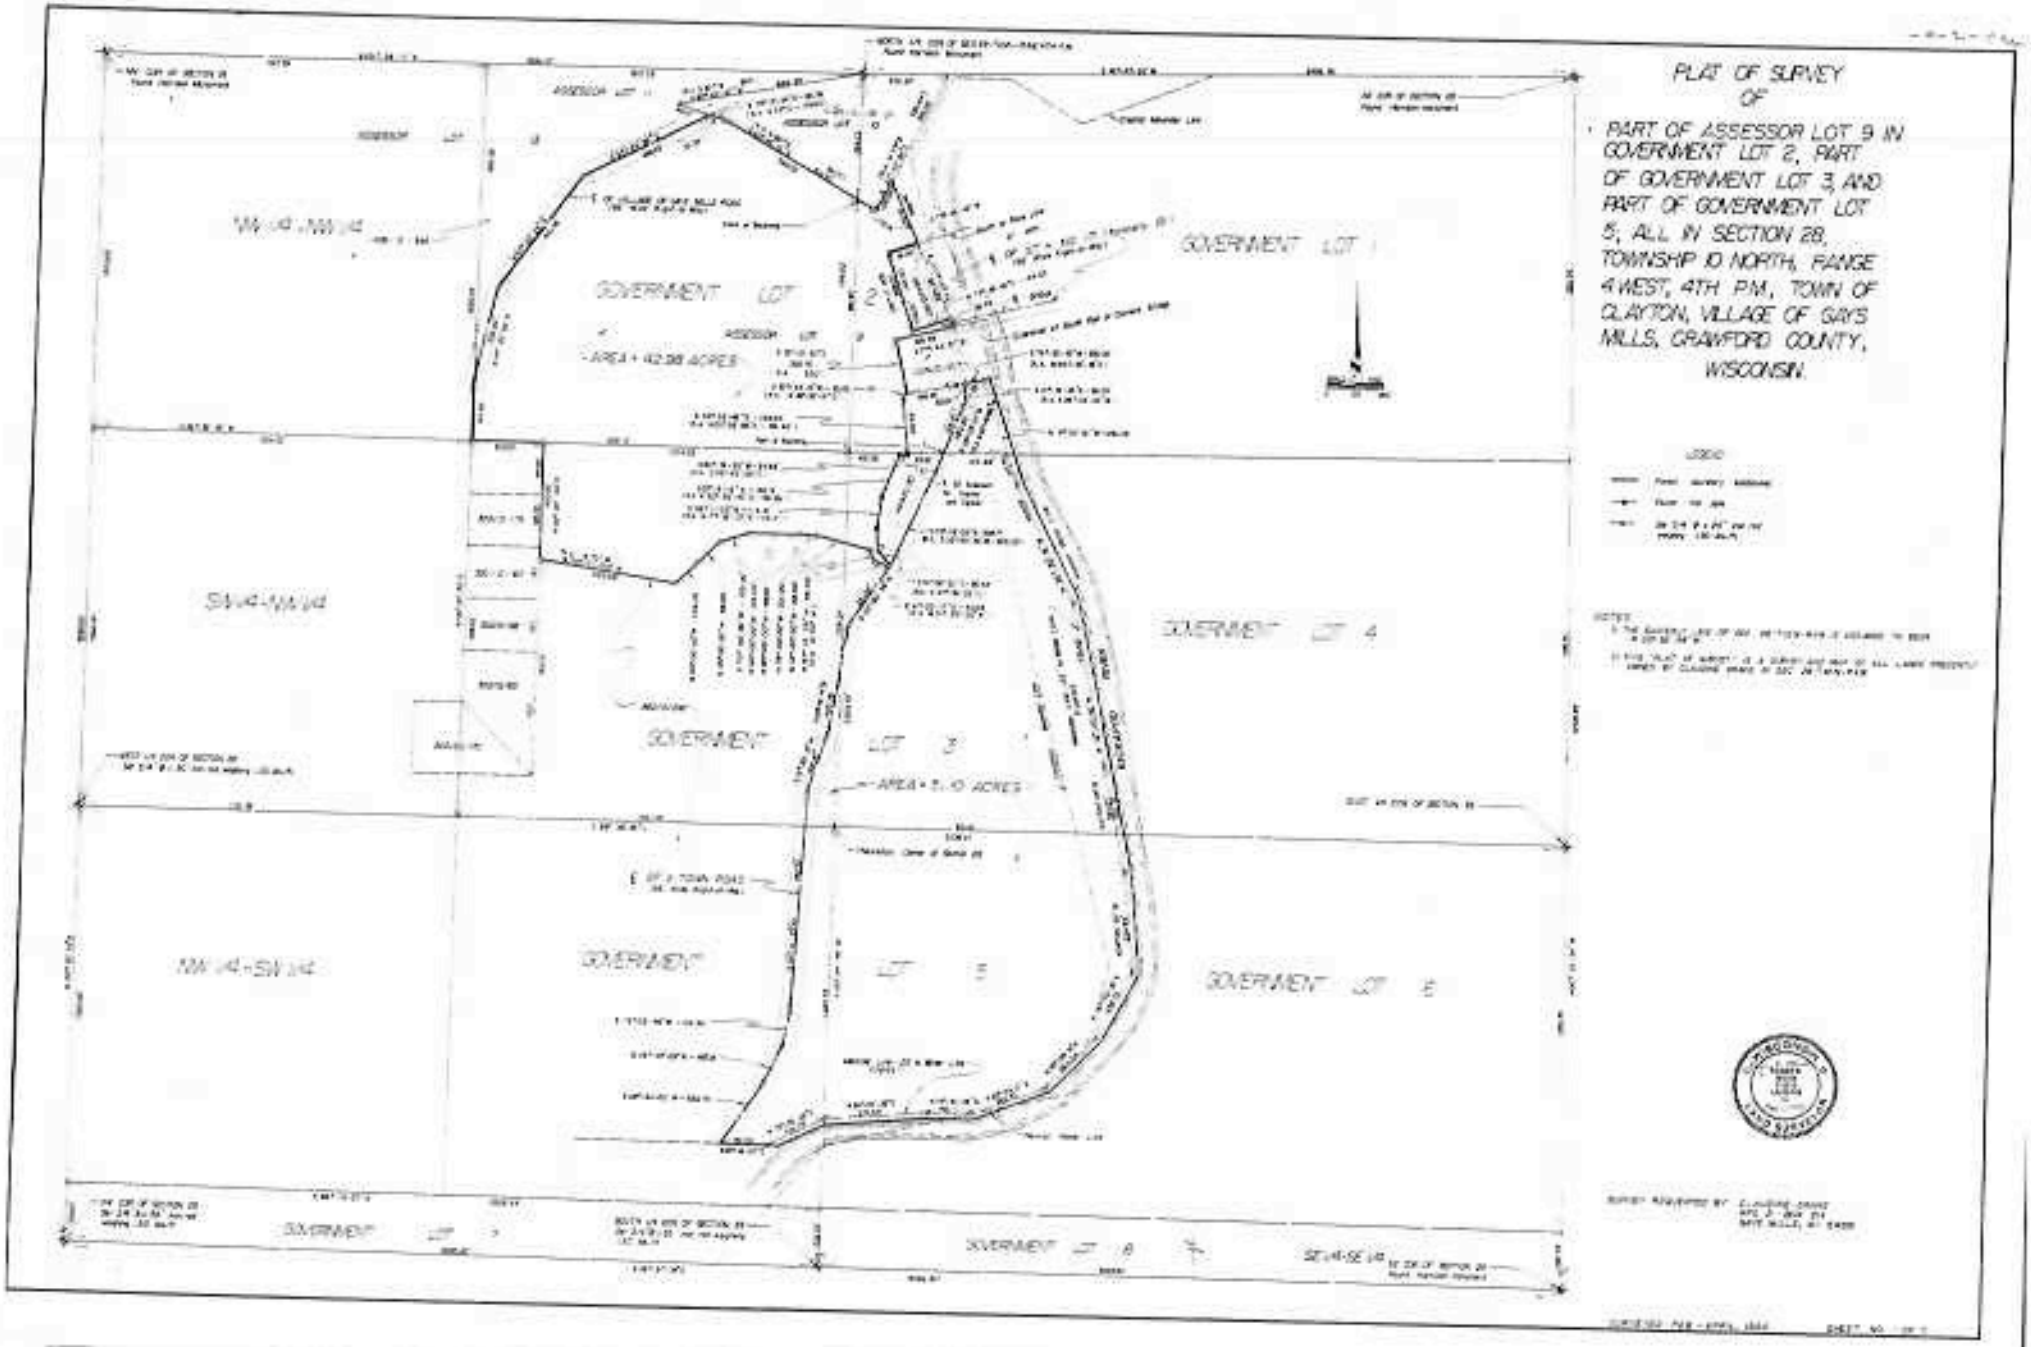
PLAT OF SURVEY
OF
PART OF ASSESSOR LOT 9 IN GOVERNMENT LOT 2, PART OF GOVERNMENT LOT 3, AND PART OF GOVERNMENT LOT 5, ALL IN SECTION 28, TOWNSHIP 10 NORTH, RANGE 4 WEST, 4TH P.M., TOWN OF CLAYTON, VILLAGE OF GAYS MILLS, CRAWFORD COUNTY, WISCONSIN.
GOVERNMENT LOT 2
GOVERNMENT LOT 1
GOVERNMENT LOT 4
GOVERNMENT LOT 3
GOVERNMENT LOT 5
GOVERNMENT LOT 6
GOVERNMENT LOT 8
SW1/4-NW1/4
NW1/4-SW1/4
SE1/4-SE1/4